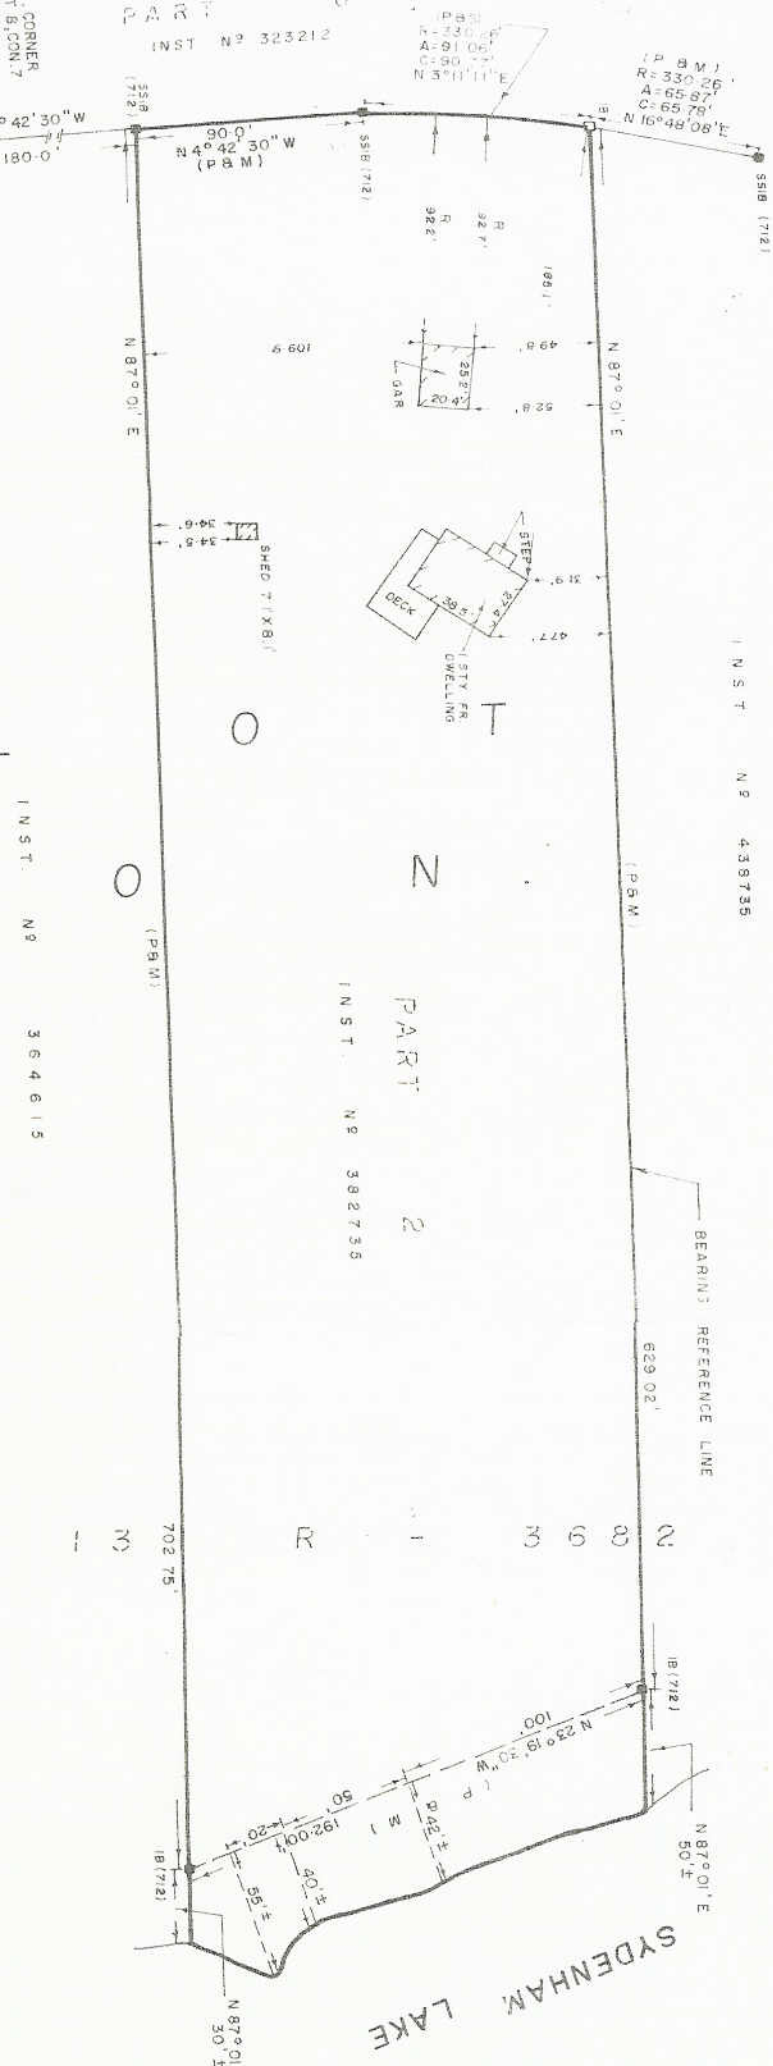

PLAN

SHOWING BUILDING LOCATION S

OF PART OF LOT 8,

CONCESSION 7

TOWNSHIP OF LOUGBOROUGH

COUNTY OF FRONTENAC

GRANGE W. ELLIOTT LTD 19

SCALE 1" = 50'

SURVEYOR'S CERTIFICATE :

I CERTIFY THAT THE FIELD SURVEY REP
ON THIS PLAN WAS COMPLETED ON THE
DAY OF JULY 1989

KINGSTON, ONTARIO
JULY 25, 1989
DATE

M. PETE
ONTARIO L

NOTE & LEGEND :

BEARINGS ARE ASTRONOMIC DERIVED F
NORTHERLY LIMIT OF PART 2, 13R-3682
HAVING A BEARING OF N87°01'E

○	– DENOTES	SURVEY MONUMENT PLAN
●	– "	" FOUN
SSIB/SIB	– "	" SHORT / STANDARD IRON B
IB/IBØ	– "	IRON BAR / ROUND
IP	– "	IRON PIPE
WIT	– "	WITNESS
RP	– "	ROCK PLUG
CC	– "	CUT CROSS
1407	– "	M PETER ALLEN, O.L.S
712	– "	G.W. ELLIOTT, O.L.S
H&B	– "	HUMPHRIES & BURGHAM, O
P	– "	PLAN
S	– "	SET
M	– "	MEASURED
R	– "	RADIAL

This Plan is to be Accompanied by a Survey Report

FOR MORTGAGE PURPOSES ONLY

© COPYRIGHT GRANGE W ELLIOTT LTD
M PETER ALLEN O.L.S 1989
L.M. HIGGINSON O.L.S 1989
D.T. HUMPHRIES O.L.S 1989